AERIAL VIEW
[BOARDWALK TYPE 1]
Scale: 1:20

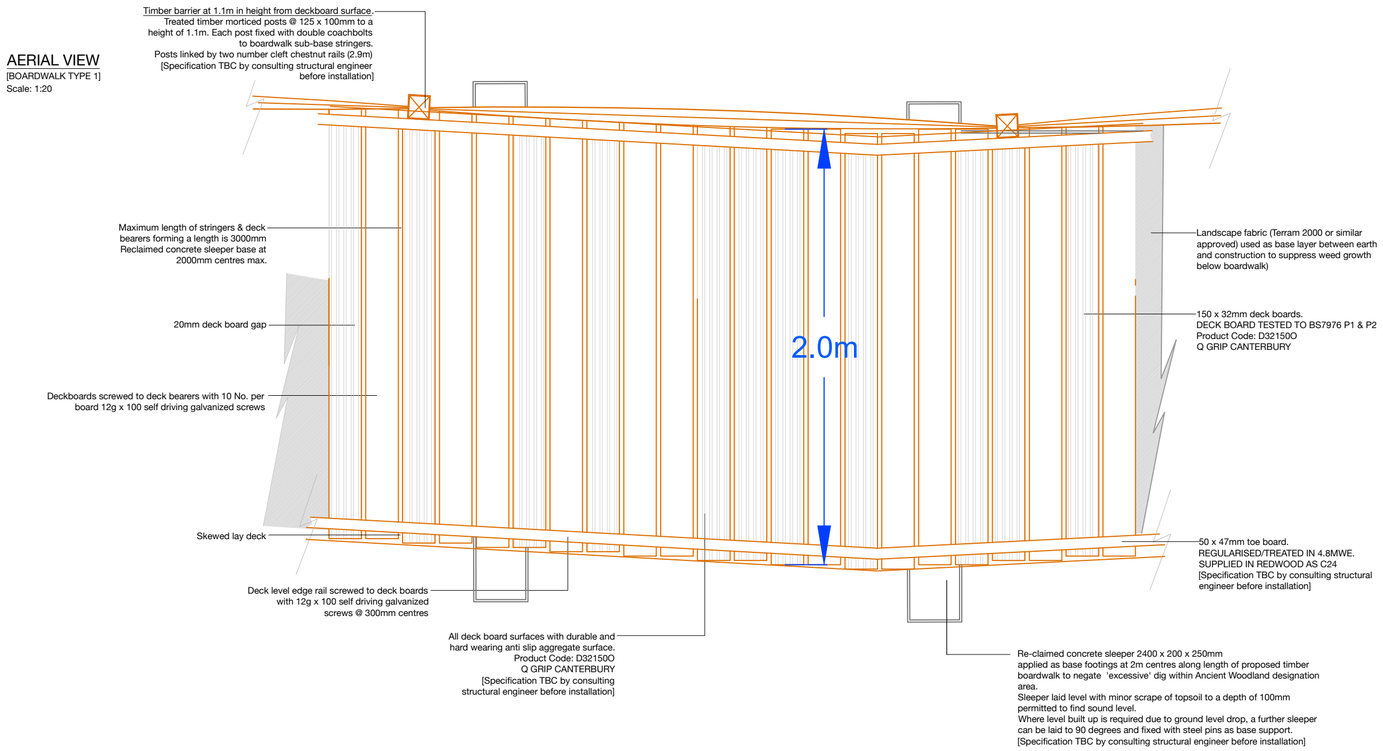

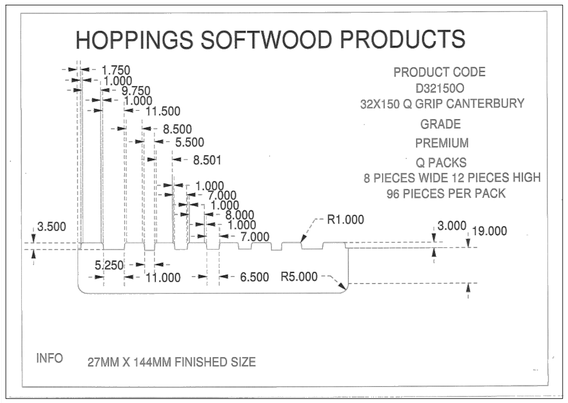

Q-Grip Slip Resistant decking boards tested in accordance with BS7976 parts 1 and 2 provide a low potential for slip under classifications set out by the Health and Safety Executive and the UK Slip Resitant Group

TYPICAL SECTION
END VIEW - BOARDWALK TYPE 1

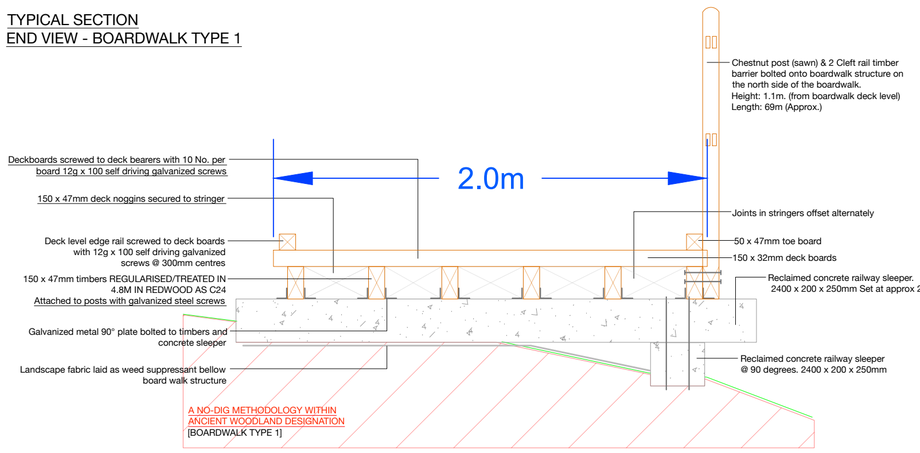

TYPICAL SECTION
ELEVATION VIEW - BOARDWALK TYPE 1
Scale: 1:20

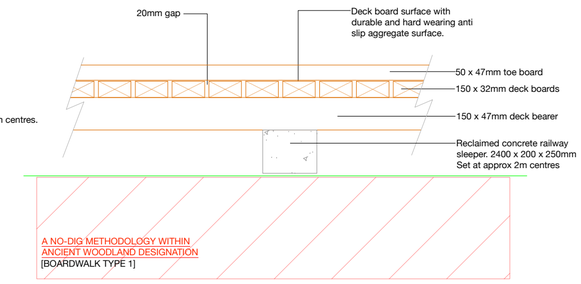

BOARDWALK TYPICAL DETAIL.

Boardwalk approx. length as shown on Landscape General Arrangement Plan - PJC-0742-001.
WIDTH: 2.0m along length with two proposed narrowing sections' of 1.2m width where existing tree positions dictate.

WIDTH (Generally): 2.0m LENGTH: 69m AREA: 121.0m² [approx.]
inc. Eastern & Western access ramps.
Exact route of boardwalk is subject to minor change during construction phase and to be determined on site during setting out in order to avoid extreme level changes, mature understory vegetation positions and other localized environmental factors as necessary.

NOTE: Exact timber specifications, treatments, dimensions and fixing to be checked & approved by structural engineer prior to final costing and construction phase.

Details shown imply indicative Typical Detail Only and should NOT be used for construction without approval from project structure engineer.

Site conditions may dictate changes in specified dimensions and materials.
Consult with structure engineer prior to construction phase for checks.

ALL DETAILS FOR CONSTRUCTION BELOW GROUND LEVEL ARE SUBJECT TO APPROVAL BY NATURAL ENGLAND & LOCAL AUTHORITY DUE TO ANCIENT WOODLAND DESIGNATION

Note:
Drawing indicates design arrangement only. All works to be undertaken in accordance with best practice and all current BS & Building Regulations. Do not scale from drawing. Use figured dimensions only after checking.

Rev.	Description	Date / Signed
A	Boardwalk detail amended to reflect general width revision to two metres. Additional information stated for timber barrier structure.	11.10.2018

PJC Consultancy
Chapter House, Priesthawes Farm,
Hailsham Road,
Polegate,
East Sussex.
BN26 6QU.
t: 01323 832 120
w: www.pjcconsultancy.com

Client
HURSTPIERPOINT & SAYERS COMMON PARISH COUNCIL

Project Name
BOARDWALK
MARCHANTS CLOSE
HURSTPIERPOINT

Drawing Title
LANDSCAPE DETAILS - BOARDWALK

Drawing No.	Scale	Revision
PJC-0742-003	A2-1@0	A
	Signed	Date
Drawn	TR	19/06/2018
Designed	TR	19/06/2018